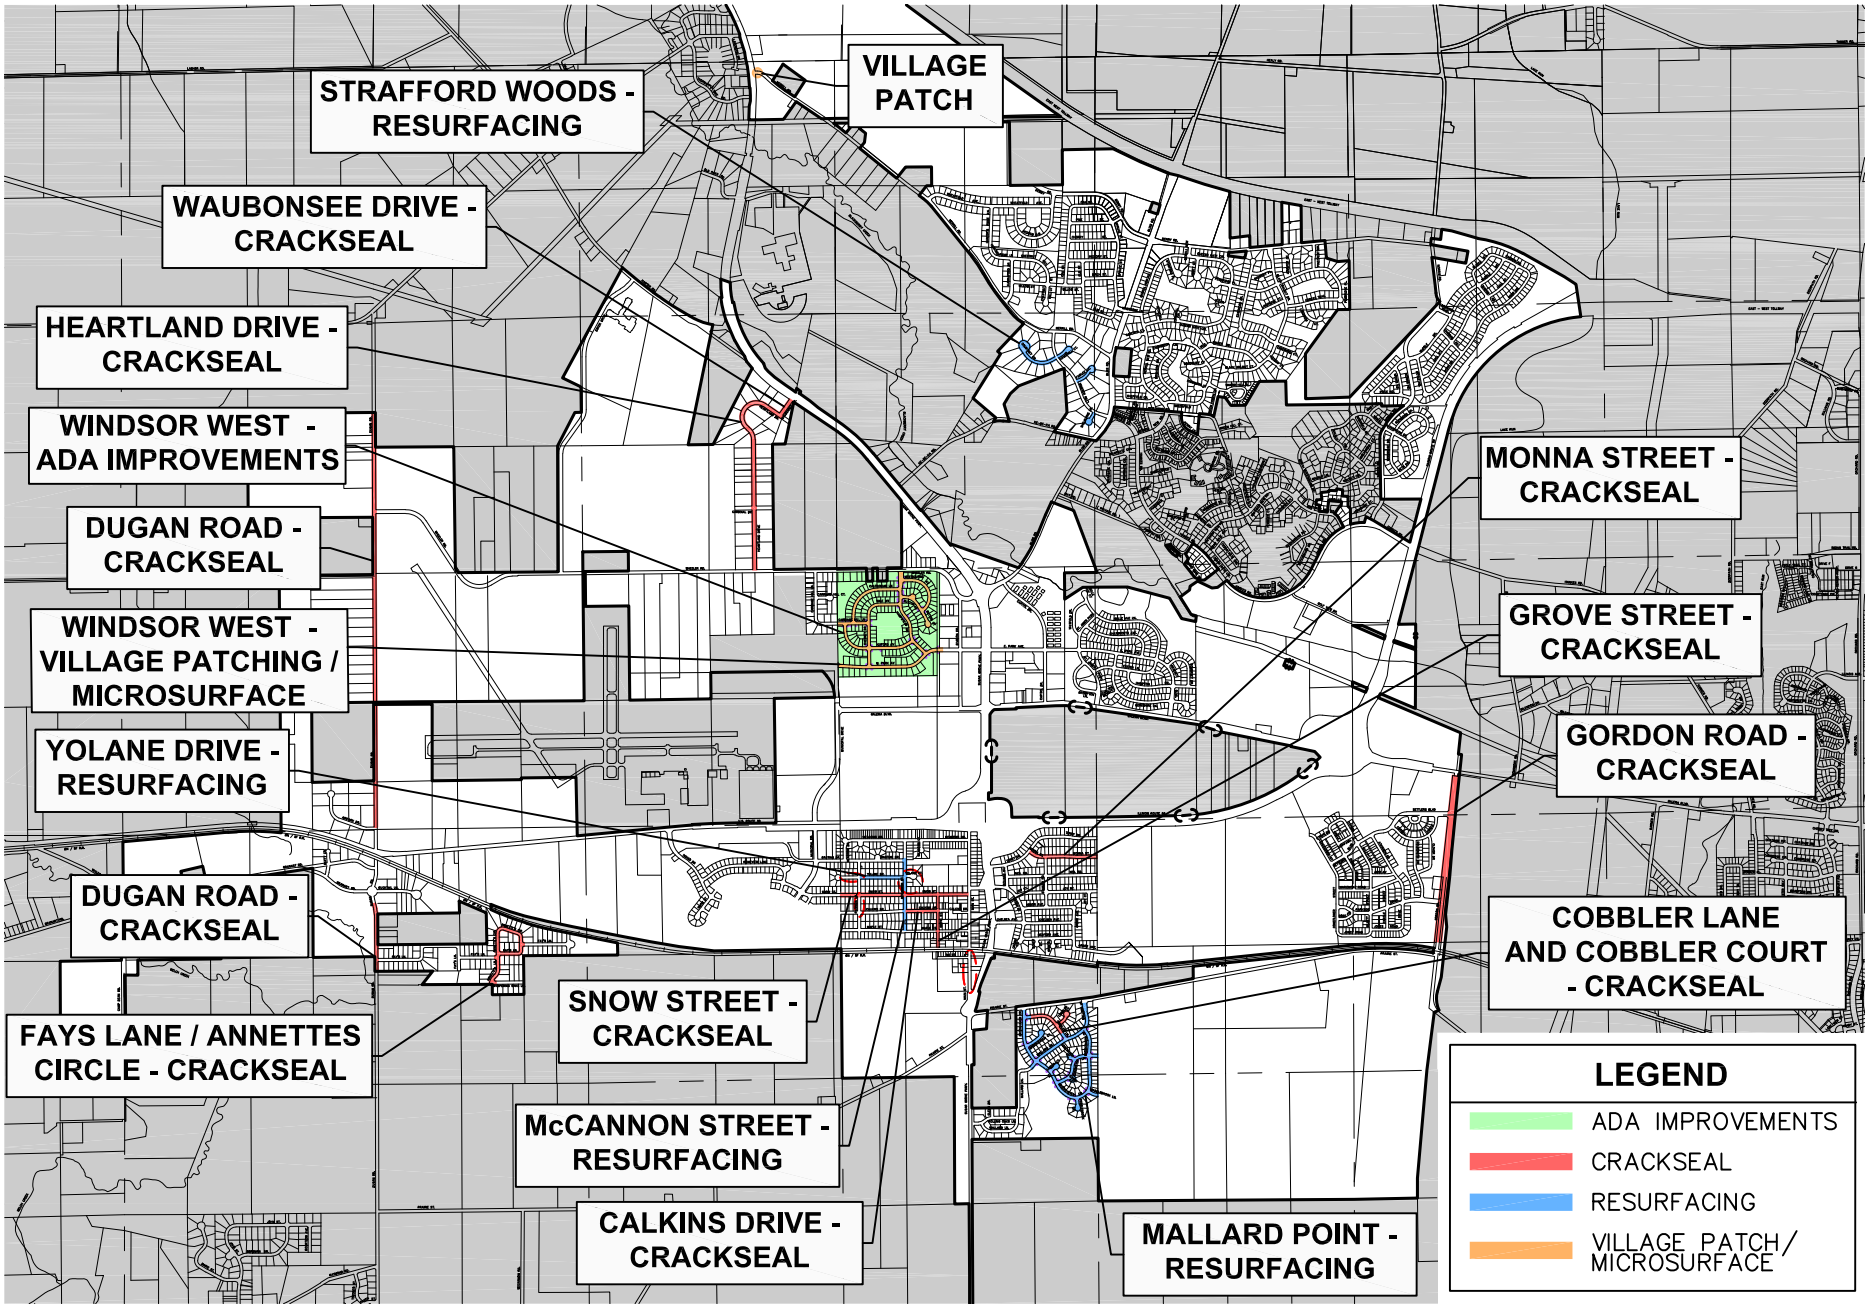

N

2020 ROAD PROGRAM OVERALL LOCATION MAP

Engineering Enterprises, Inc.
52 Wheeler Road
Sugar Grove, Illinois 60554
630.466.6700 – www.eeiweb.com

SCALE:	DRAWN BY:
1"=4000'	KKP
DATE:	REVISED:
04/13/20	

COPYRIGHT © 2020 ENGINEERING ENTERPRISES, INC.

Plotted: April 13, 2020 @ 8:23 AM By: Kris Pung – Tab: 01 2020 MFT (8.5x11)

Path: H:\SDSKPROJ\SG_SUGAR GROVE\2019\SG1900\SG1911\SG190072

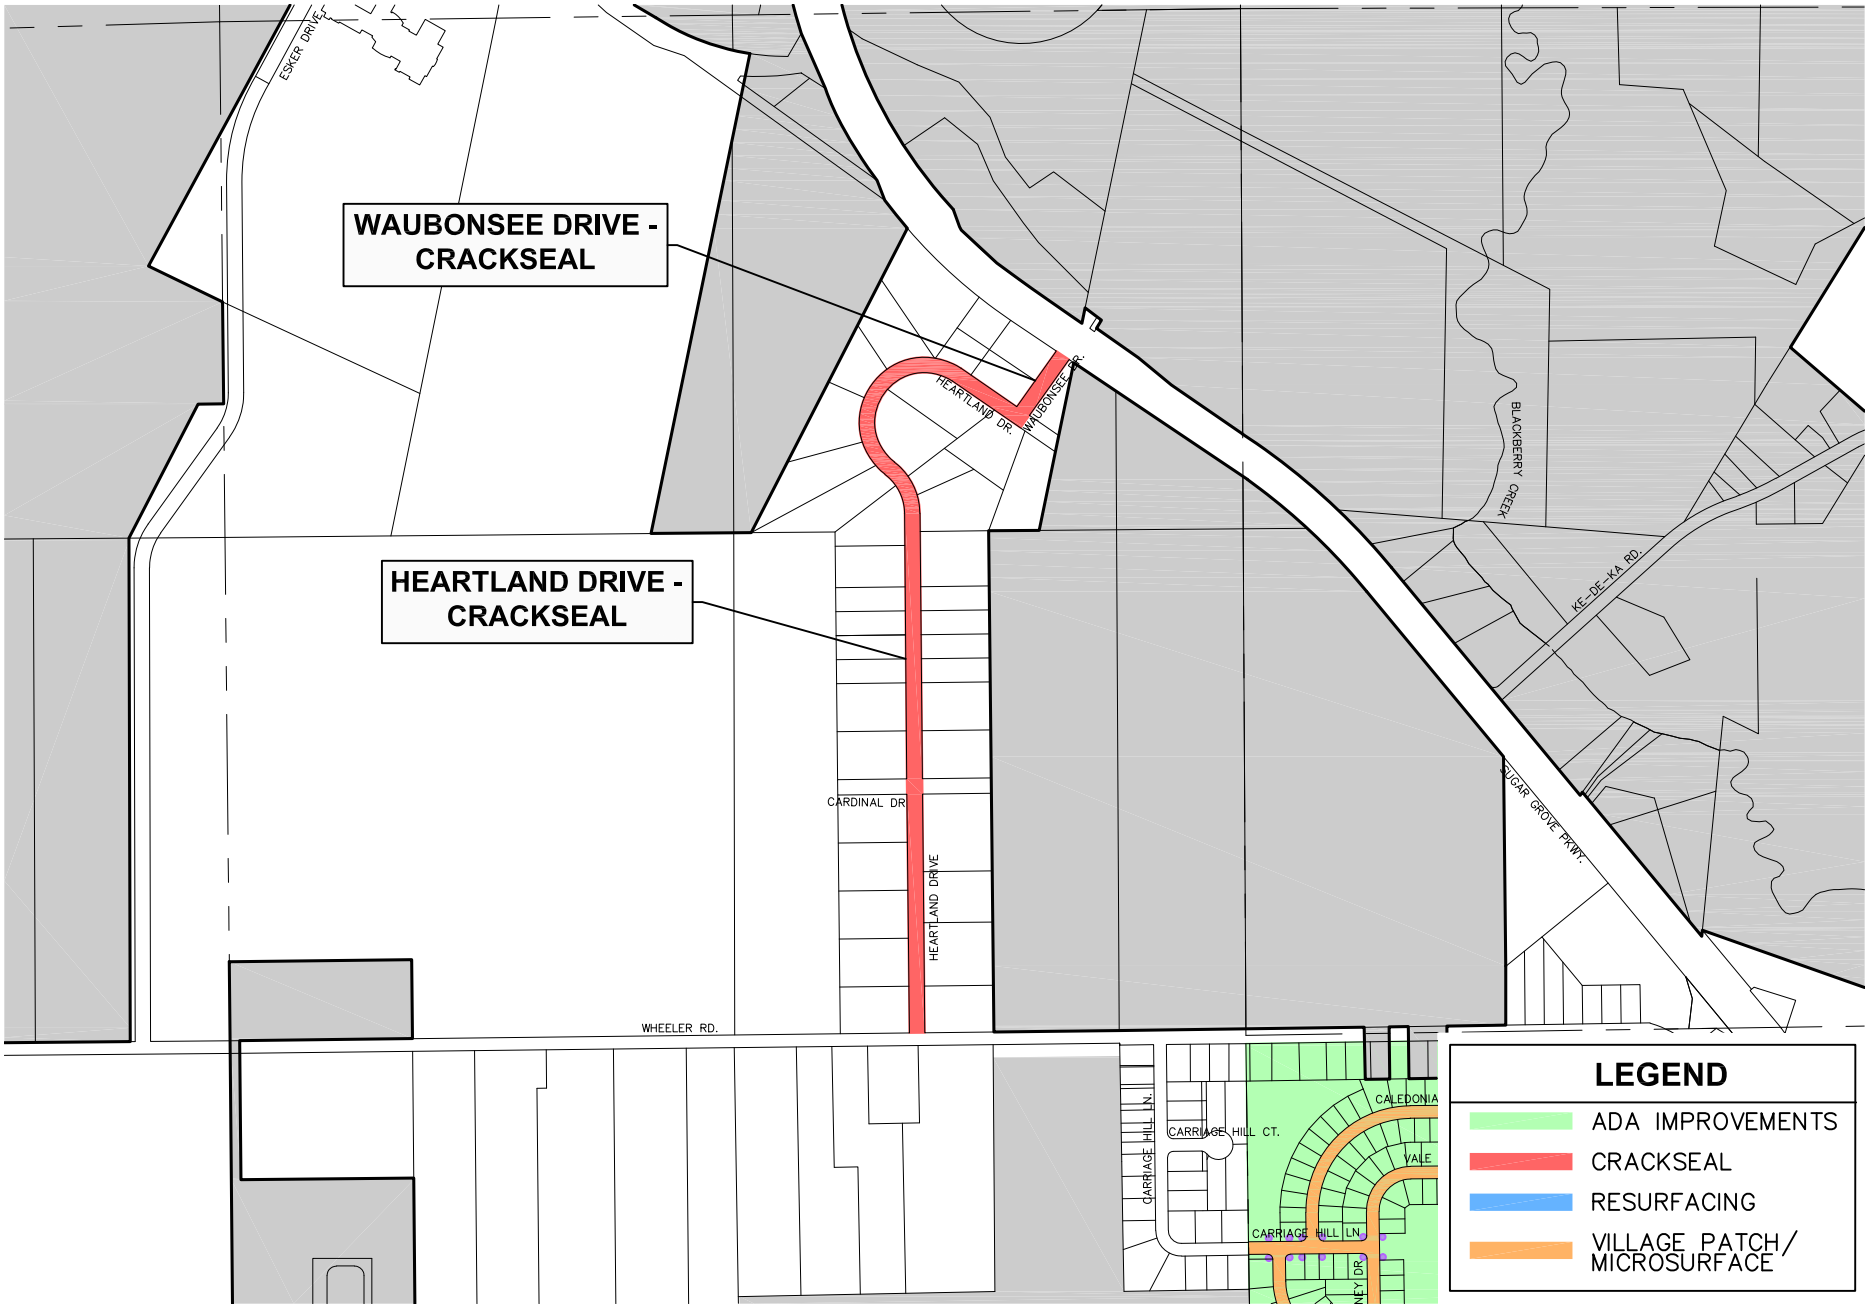

N

SUGAR GROVE RESEARCH PARK (HEARTLAND DRIVE) ROADWAY IMPROVEMENTS

Engineering Enterprises, Inc.
52 Wheeler Road
Sugar Grove, Illinois 60554
630.466.6700 – www.eeiweb.com

SCALE:	DRAWN BY:
1"=1000'	KKP
DATE:	REVISED:
04/13/20	

COPYRIGHT © 2020 ENGINEERING ENTERPRISES, INC.

Plotted: April 13, 2020 @ 8:22 AM By: Kris Pung – Tab: 02 2020 MFT (8.5x11)

Path: H:\SDSKPROJ\SG_SUGAR GROVE\2019\SG1900\SG1911\SG190072

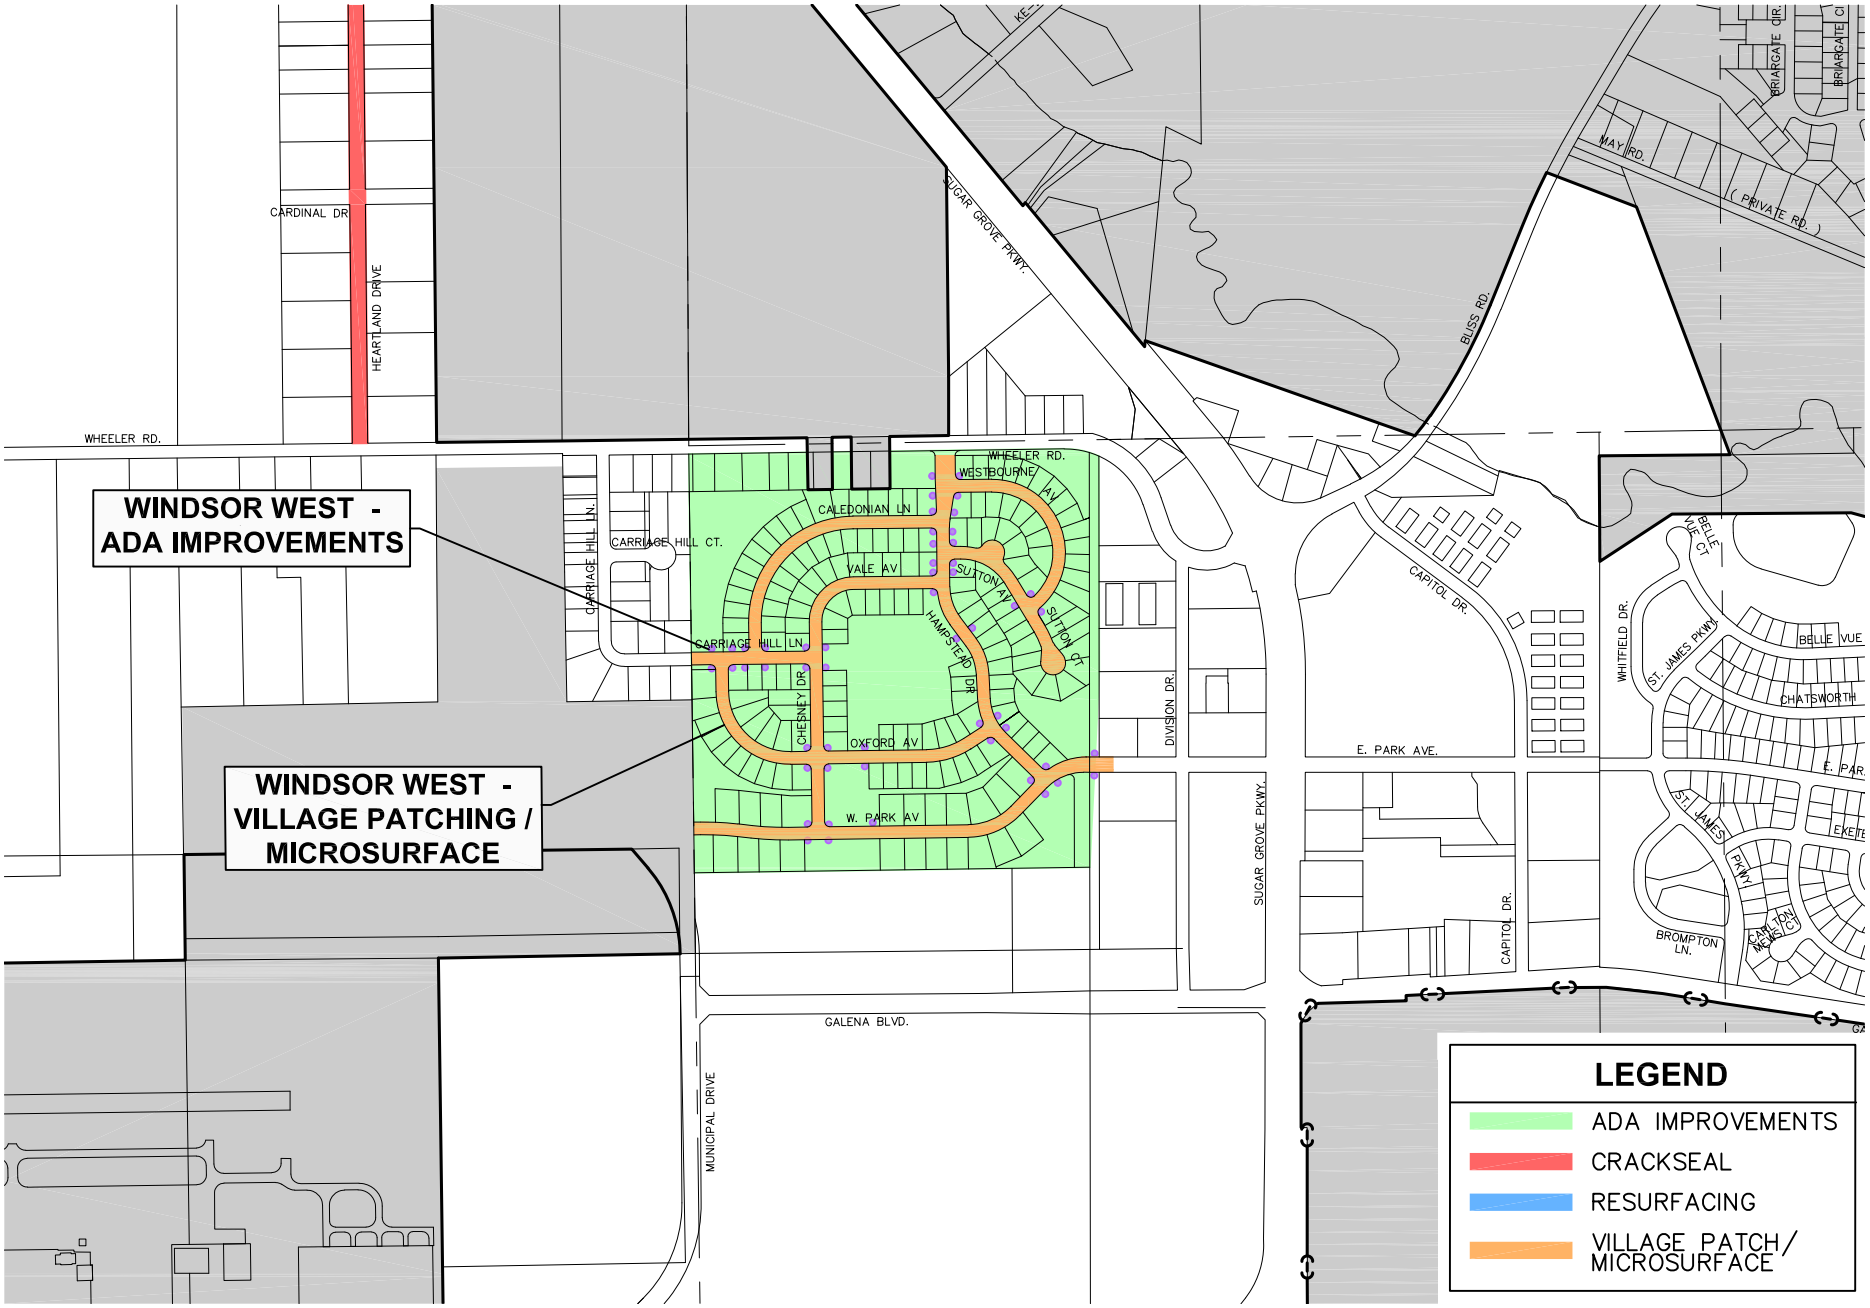

WINDSOR WEST ROADWAY IMPROVEMENTS

Engineering Enterprises, Inc.
52 Wheeler Road
Sugar Grove, Illinois 60554
630.466.6700 – www.eeiweb.com

SCALE:	DRAWN BY:
1"=1000'	KKP
DATE:	REVISED:
04/13/20	

COPYRIGHT © 2020 ENGINEERING ENTERPRISES, INC.

Plotted: April 13, 2020 @ 8:26 AM By: Kris Pung – Tab: 03 2020 MFT (8.5x11)

Path: H:\SDSKPROJ\SG_SUGAR GROVE\2019\SG1900\SG1911\SG190072

STAFFORD WOODS ROADWAY IMPROVEMENTS

Engineering Enterprises, Inc.
52 Wheeler Road
Sugar Grove, Illinois 60554
630.466.6700 – www.eeiweb.com

SCALE:	DRAWN BY:
1"=1000'	KKP
DATE:	REVISED:
04/13/20	

COPYRIGHT © 2020 ENGINEERING ENTERPRISES, INC.

Plotted: April 13, 2020 @ 8:33 AM By: Kris Pung – Tab: 04 2020 MFT (8.5x11)

Path: H:\SDSKPROJ\SG_SUGAR GROVE\2019\SG1900\SG1911\SG190072

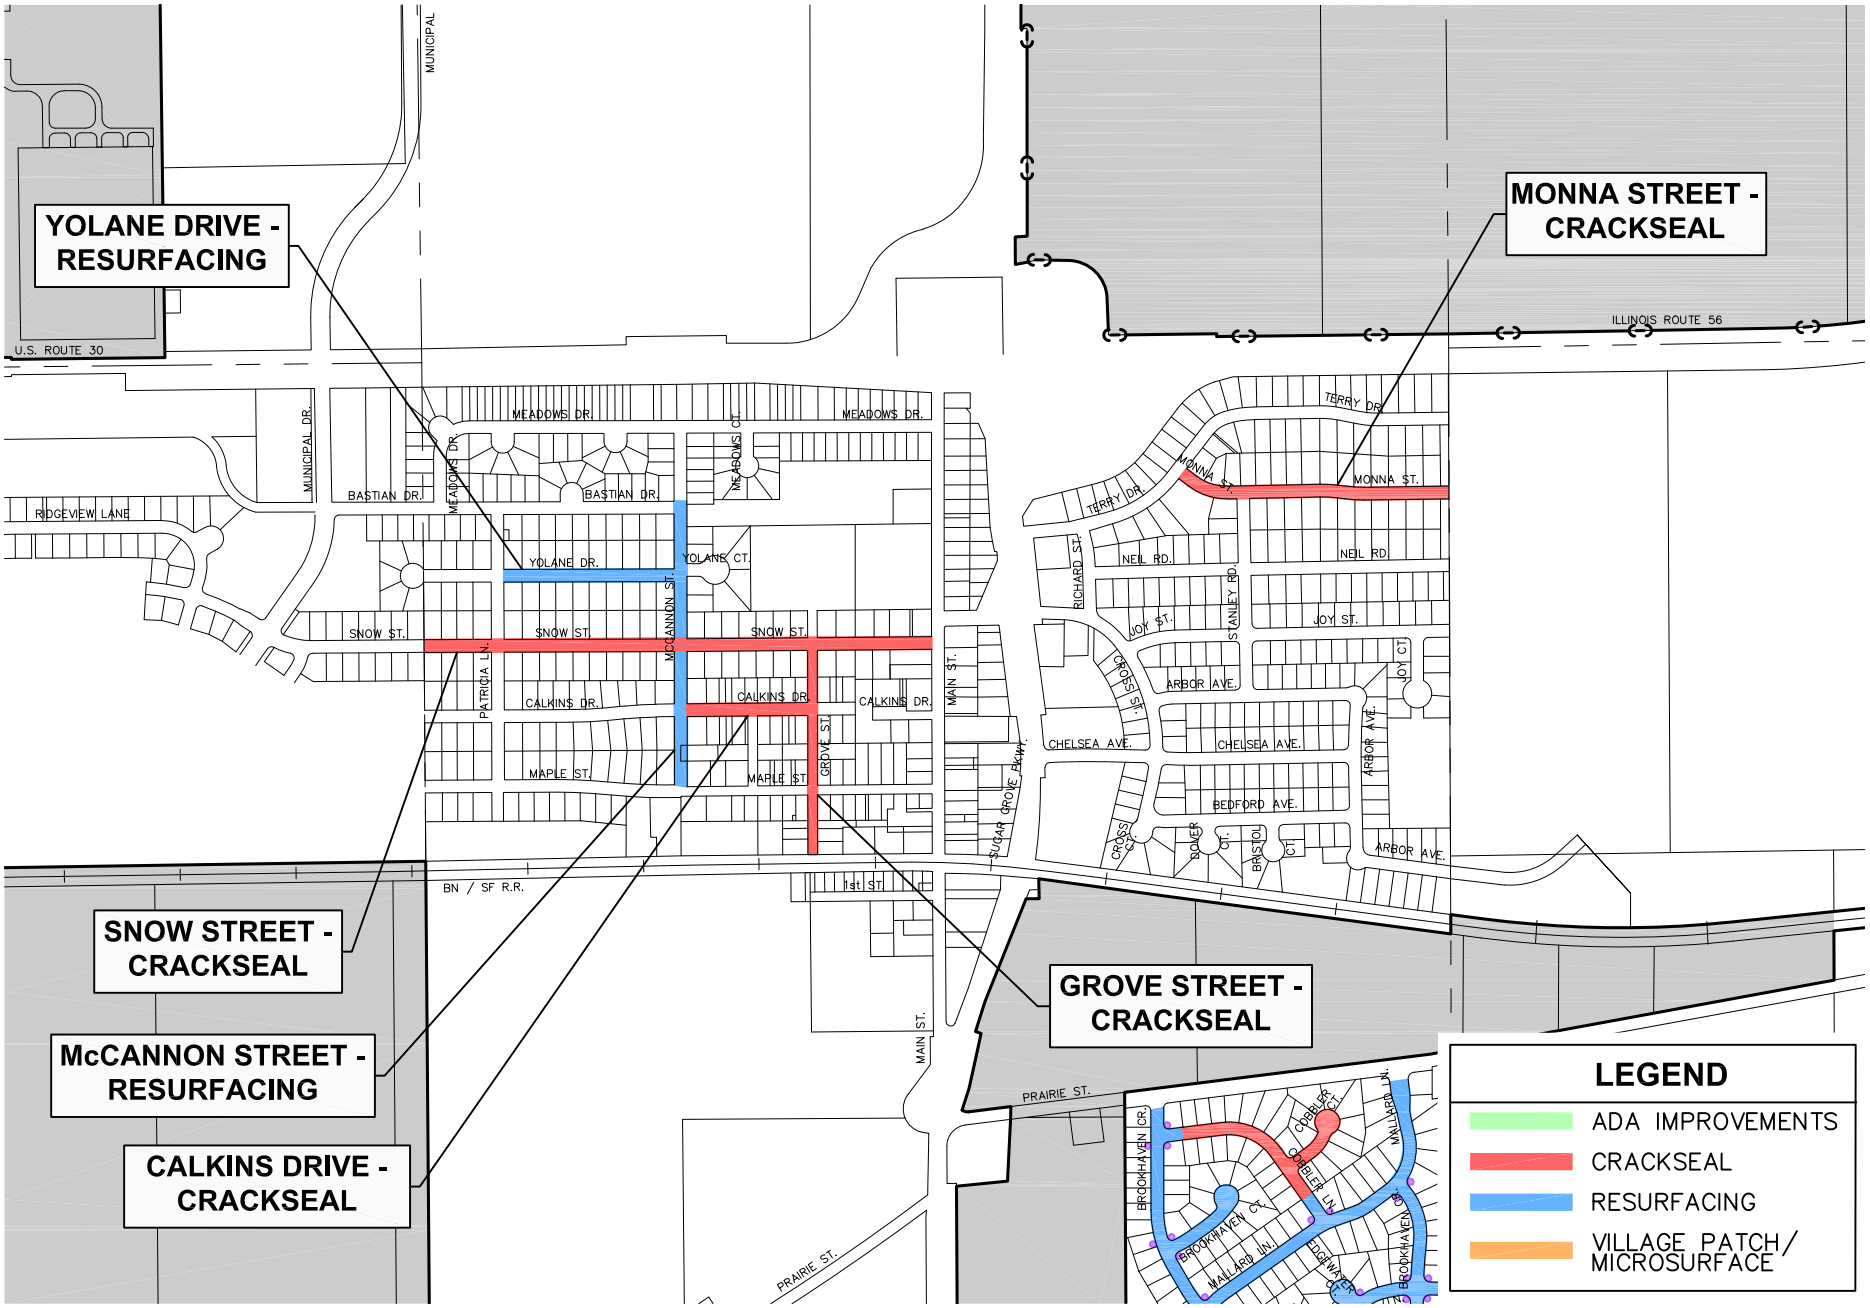

VILLAGE CENTER ROADWAY IMPROVEMENTS

Engineering Enterprises, Inc.
52 Wheeler Road
Sugar Grove, Illinois 60554
630.466.6700 – www.eeiweb.com

SCALE:	DRAWN BY:
1"=1000'	KKP
DATE:	REVISED:
04/13/20	

COPYRIGHT © 2020 ENGINEERING ENTERPRISES, INC.

Plotted: April 13, 2020 @ 8:38 AM By: Kris Pung – Tab: 05 2020 MFT (8.5x11)

Path: H:\SDSKPROJ\SG_SUGAR GROVE\2019\SG1900\SG1911\SG190072

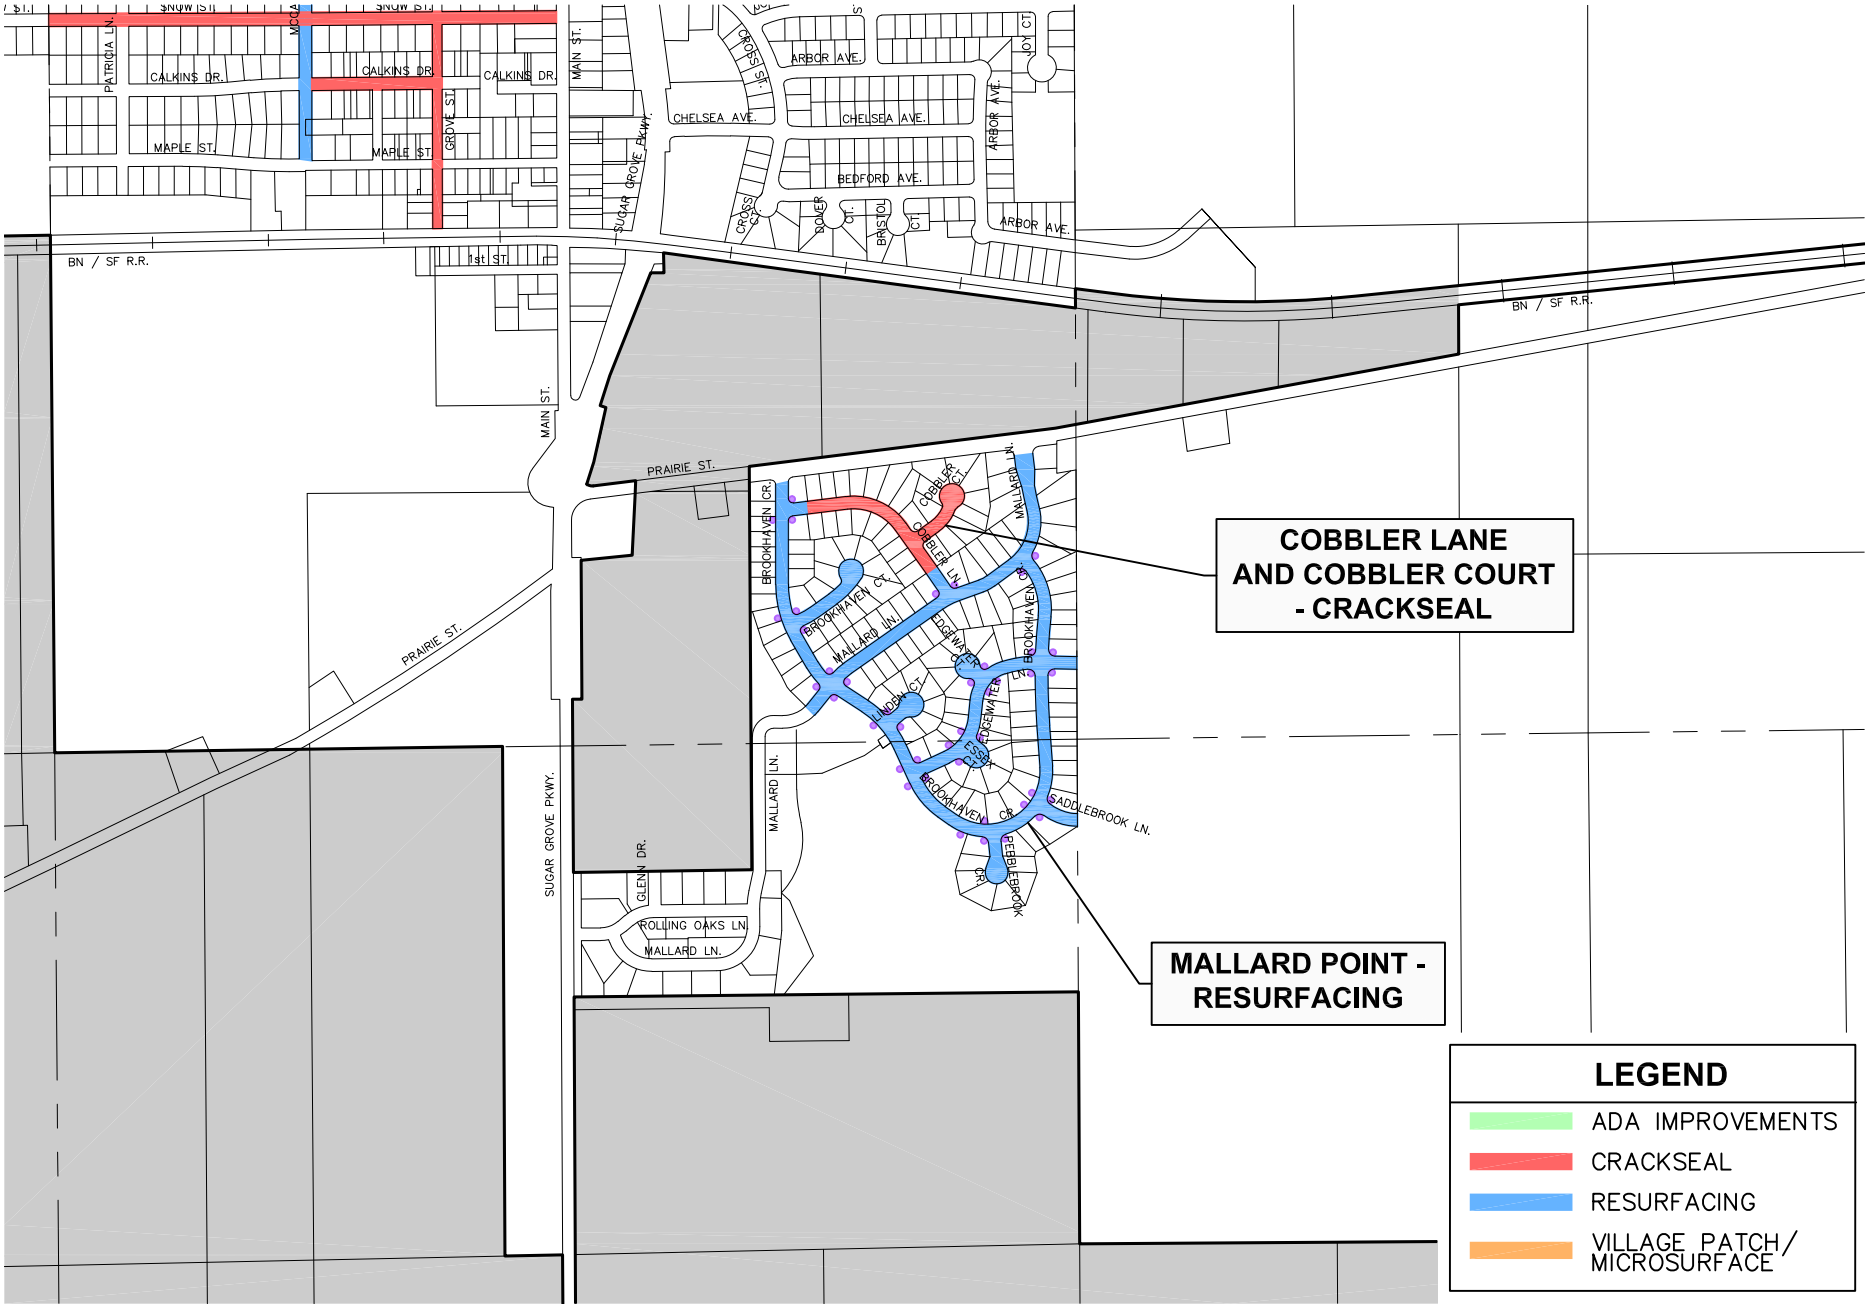

MALLARD POINT ROADWAY IMPROVEMENTS

Engineering Enterprises, Inc.
52 Wheeler Road
Sugar Grove, Illinois 60554
630.466.6700 – www.eeiweb.com

SCALE:	DRAWN BY:
1"=1000'	KKP
DATE:	REVISED:
04/13/20	

COPYRIGHT © 2020 ENGINEERING ENTERPRISES, INC.

Plotted: April 13, 2020 @ 8:43 AM By: Kris Pung – Tab: 06 2020 MFT (8.5x11)

Path: H:\SDSKPROJ\SG_SUGAR GROVE\2019\SG1900\SG1911\SG190072

GORDON ROAD ROADWAY IMPROVEMENTS

Engineering Enterprises, Inc.
52 Wheeler Road
Sugar Grove, Illinois 60554
630.466.6700 – www.eeiweb.com

SCALE:	DRAWN BY:
1"=1000'	KKP
DATE:	REVISED:
04/13/20	

COPYRIGHT © 2020 ENGINEERING ENTERPRISES, INC.

Plotted: April 13, 2020 @ 8:46 AM By: Kris Pung – Tab: 07 2020 MFT (8.5x11)

Path: H:\SDSKPROJ\SG_SUGAR GROVE\2019\SG1900\SG1911\SG190072

DUGAN WOODS ROADWAY IMPROVEMENTS

Engineering Enterprises, Inc.
52 Wheeler Road
Sugar Grove, Illinois 60554
630.466.6700 – www.eeiweb.com

SCALE:	DRAWN BY:
1"=1000'	KKP
DATE: 04/13/20	REVISED:

COPYRIGHT © 2020 ENGINEERING ENTERPRISES, INC.

Plotted: April 13, 2020 @ 8:49 AM By: Kris Pung – Tab: 08 2020 MFT (8.5x11)
Path: H:\SDSKPROJ\SG_SUGAR GROVE\2019\SG1900\SG1911\SG190072