- See Sheets TS.200 - TS.216 for Existing Tree Inventory Data

SIGNATURE DESIGN GROUP

Land Planning
Landscape Architecture
Environmental Site Design

project:

Crossroads Corporate Center

Sugar Grove, Illinois

sheet description:

Existing Tree Survey

Enlargement

owner:

0 35 70 105 175 245

north: scale: 1" = 70'0"

revisions:
1 12.05.2018 Per Village & Client Review

original issue date: 5 December 2018

drawn by:

checked by:

project no.: 28012

sheet no.:

TS.102

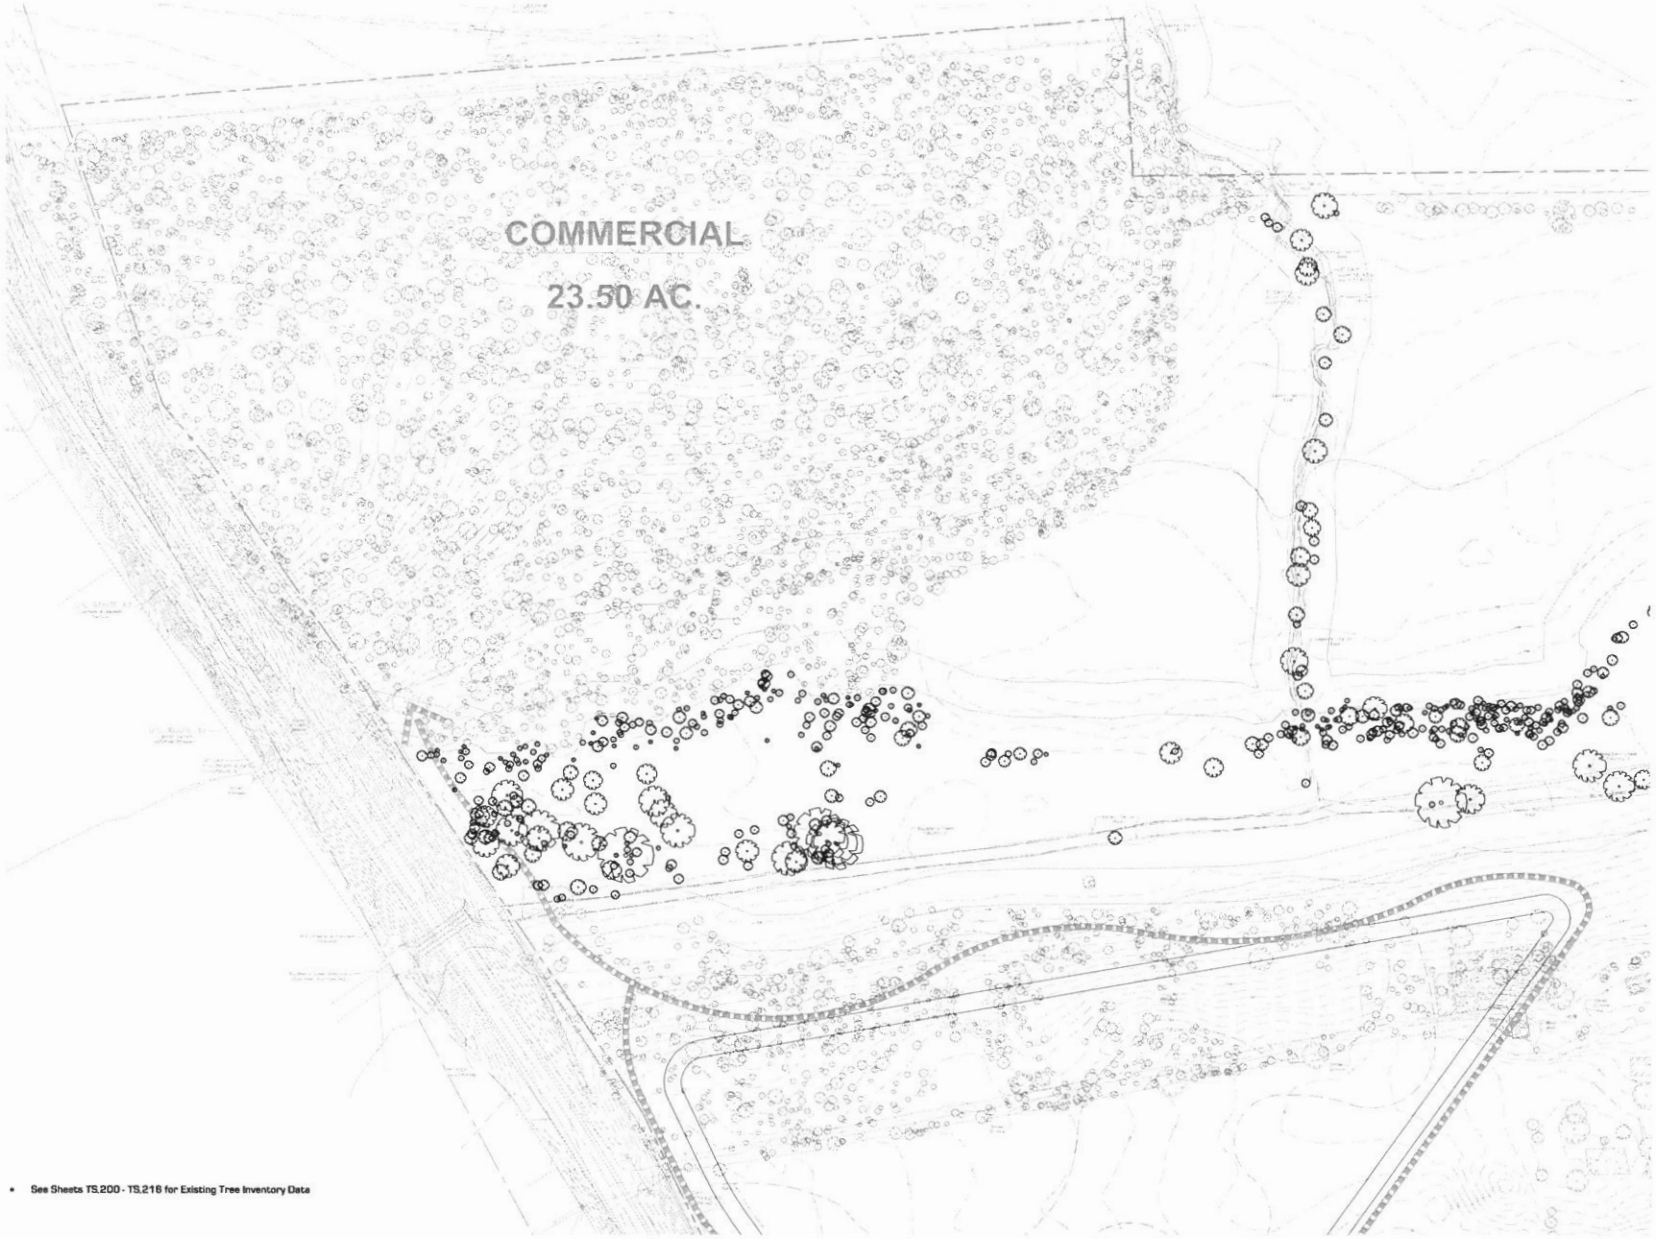

- See Sheets TS.200 - TS.216 for Existing Tree Inventory Data

SIGNATURE DESIGN GROUP

Land Planning
Landscape Architecture
Environmental Site Design

304 WASHINGTON ST - NAPERVILLE, IL 60563 - 630.355.3660 Fax 630.355.3661

project:

Crossroads Corporate Center

Sugar Grove, Illinois

sheet description:

Existing Tree Survey

Enlargement

owner:

0 40 80 120 200 280

north: scale: 1" = 80'-0"

revisions:
1 12.26.2018 Per Village & Client Review

original issue date: 5 December 2018

drawn by:

checked by:

project no.: 28012

sheet no.:

TS.103

COPYRIGHT 2018 ALL RIGHTS RESERVED - SIGNATURE DESIGN GROUP, INC.

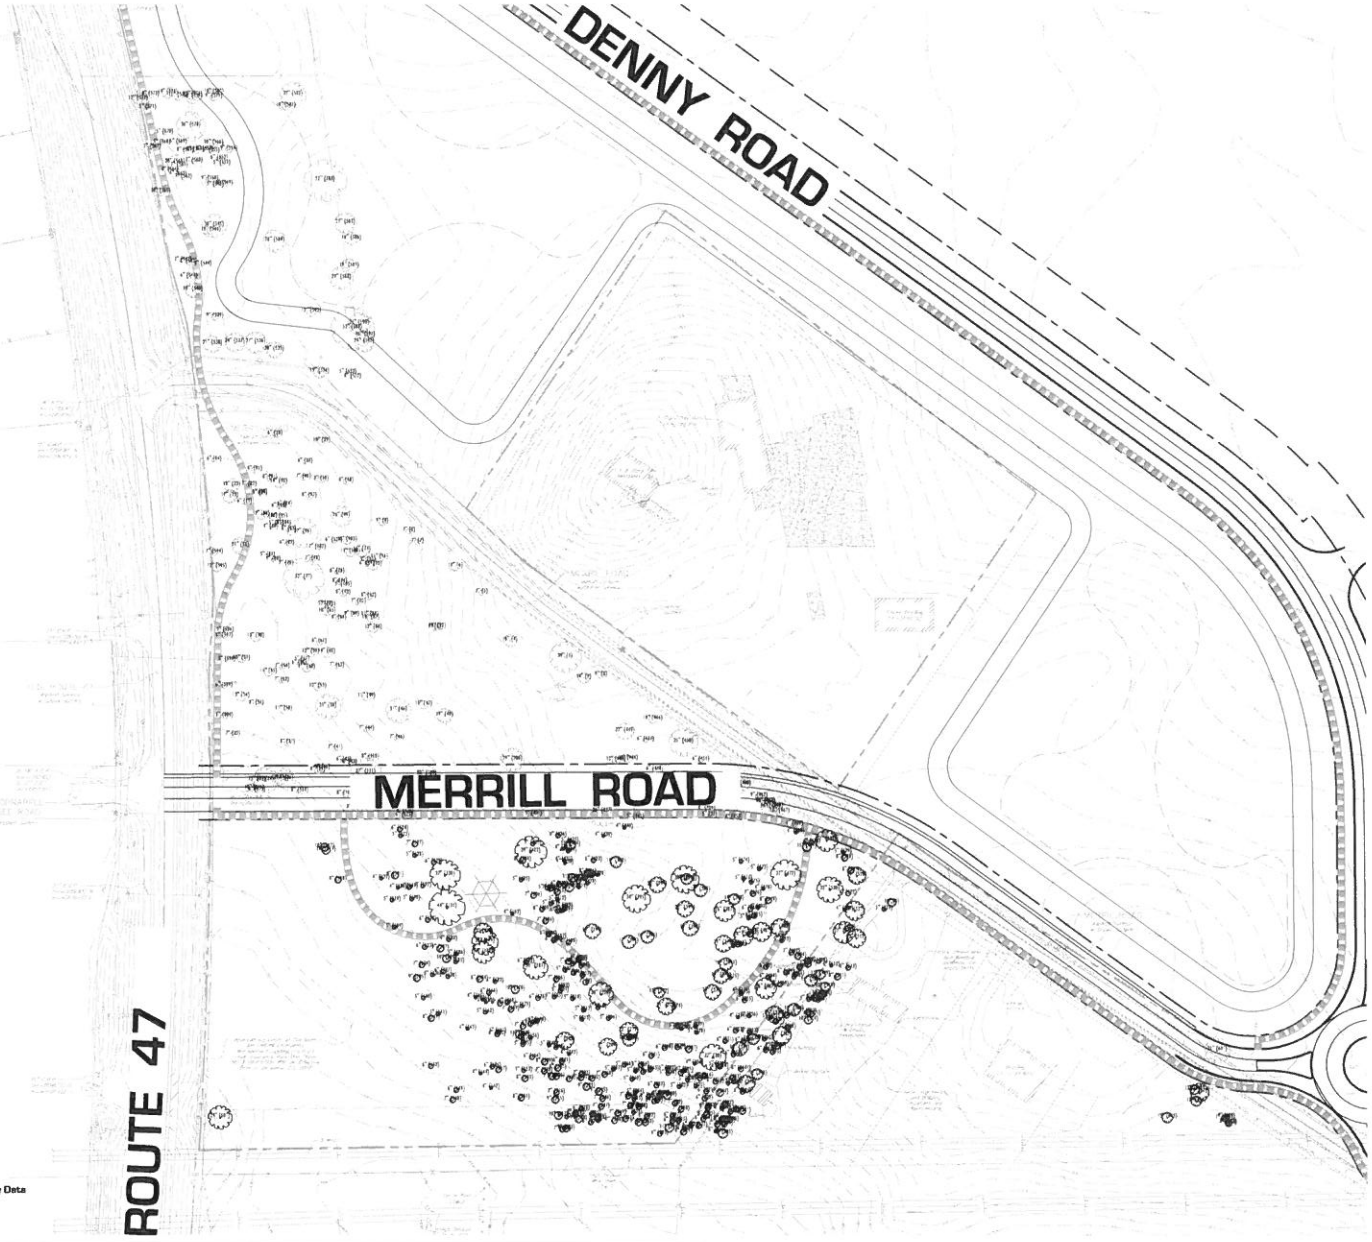

- See Sheets TS.200 - TS.216 for Existing Tree Inventory Data

SIGNATURE DESIGN GROUP

Land Planning
Landscape Architecture
Environmental Site Design

project:

Crossroads Corporate Center

Sugar Grove, Illinois

sheet description:

Existing Tree Survey

Enlargement

owner:

0 35 70 105 175 245

north: scale: 1" = 70'0"

revisions:
1 [12.26.2018] Per Village & Client Review

original issue date: 5 December 2018

drawn by:

checked by:

project no.: 28012

sheet no.:

TS.104

COPYRIGHT 2017 ALL RIGHTS RESERVED - SIGNATURE DESIGN GROUP INC.

TREE INVENTORY DATA :

ID#	Species	DBH	Condition	Muti-Stem	S / R
1	Basswood	8	Good	No	R
2	Basswood	9	Fair	Yes	R
3	Basswood	7	Good	No	R
4	Basswood	8	Fair	No	R
5	Basswood	8	Fair	No	R
6	Buckthorne	9	Fair	Yes	R
7	Black Cherry	7	Fair	No	R
8	Basswood	11	Good	No	R
9	Basswood	7	Fair	No	R
10	Basswood	9	Fair	No	R
11	Basswood	13	Fair	Yes	R
12	Basswood	6	Fair	No	R
12	Hickory	12	Fair	No	R
13	Basswood	12	Fair	Yes	R
14	Basswood	16	Fair	Yes	R
15	Black Cherry	7	Fair	No	R
16	Basswood	7	Fair	No	R
17	Basswood	8	Fair	No	R
18	Basswood	6	Fair	No	R
19	Basswood	16	Fair	Yes	R
20	Basswood	7	Fair	No	R
21	Basswood	18	Fair	Yes	R
22	Black Cherry	6	Fair	No	R
23	Basswood	6	Fair	No	R
24	Basswood	10	Fair	No	R
25	Basswood	12	Fair	Yes	R
26	Basswood	8	Fair	Yes	R
27	Basswood	9	Fair	No	R
28	Basswood	15	Fair	Yes	R
29	Basswood	27	Poor	Yes	R
30	Black Cherry	10	Fair	No	R
31	Black Cherry	6	Fair	No	R
32	Buckthorne	12	Fair	Yes	R
33	Black Cherry	8	Fair	No	R
34	Black Cherry	13	Fair	Yes	R
35	Buckthorne	7	Fair	Yes	R
36	Black Cherry	7	Fair	No	R
37	Black Cherry	9	Fair	No	R
38	Buckthorne	9	Fair	Yes	R
39	Black Cherry	7	Fair	No	R
40	Buckthorne	7	Fair	Yes	R
41	Black Cherry	8	Poor	No	R
42	Buckthorne	8	Fair	Yes	R
43	Buckthorne	7	Fair	No	R
44	Black Cherry	7	Poor	No	R
45	Buckthorne	9	Fair	No	R
46	Black Cherry	8	Poor	Yes	R
47	Buckthorne	8	Fair	Yes	R
48	Buckthorne	8	Fair	Yes	R
49	Black Cherry	7	Poor	No	R
50	Buckthorne	8	Fair	Yes	R
51	Black Cherry	6	Poor	No	R
52	Buckthorne	8	Fair	Yes	R
53	Buckthorne	9	Fair	Yes	R
54	Buckthorne	7	Fair	Yes	R
55	Buckthorne	9	Fair	Yes	R
56	Black Cherry	6	Fair	No	R
57	Black Cherry	6	Poor	No	R
58	Black Cherry	7	Fair	Yes	R
59	Buckthorne	7	Fair	Yes	R
60	Black Cherry	6	Fair	No	R
61	Black Cherry	7	Fair	No	R
62	Buckthorne	6	Poor	Yes	R
63	Black Cherry	7	Fair	Yes	R
64	Buckthorne	9	Fair	Yes	R
65	Black Cherry	8	Fair	No	R
66	Black Cherry	7	Fair	Yes	R
67	Buckthorn	8	Fair	Yes	R
68	Buckthorne	9	Fair	Yes	R
69	Black Cherry	6	Fair	No	R
71	Buckthorne	15	Fair	Yes	R
72	Black Cherry	14	Poor	No	R
73	Buckthorne	9	Poor	Yes	R
74	Black Cherry	19	Fair	No	R
75	Buckthorne	11	Fair	Yes	R
76	Black Cherry	8	Fair	No	R
77	Black Cherry	10	Fair	No	R
78	Black Cherry	8	Fair	No	R
79	Chinese Elm	16	Fair	No	R
80	Black Cherry	6	Fair	No	R
81	Black Cherry	7	Fair	No	R
82	Buckthorne	7	Fair	Yes	R
83	Buckthorne	8	Fair	Yes	R
84	Black Cherry	7	Fair	No	R
85	Black Cherry	9	Fair	Yes	R
86	Buckthorne	7	Fair	No	R
87	Black Cherry	9	Poor	No	R
88	Black Cherry	7	Fair	No	R
89	Black Cherry	8	Poor	No	R
90	Basswood	8	Fair	No	R
91	Black Cherry	14	Fair	Yes	R
92	Basswood	6	Fair	No	R
93	Basswood	14	Fair	Yes	R
94	Basswood	6	Fair	No	R
95	Buckthorne	15	Fair	Yes	R
96	Black Cherry	7	Fair	No	R
97	Buckthorne	7	Fair	Yes	R
98	Buckthorne	11	Fair	No	R
99	Buckthorne	10	Fair	No	R
100	Apple	7	Fair	No	R
201	Black Cherry	6	Fair	No	R
202	Buckthorne	7	Fair	No	R
203	Buckthorne	9	Fair	No	R
204	Black Cherry	11	Fair	Yes	R
205	Black Cherry	17	Fair	Yes	R
206	Buckthorne	11	Fair	Yes	R
207	Buckthorne	14	Fair	Yes	R
208	Box Elder	14	Fair	Yes	R
209	Buckthorne	10	Fair	Yes	R
210	Buckthorne	7	Fair	No	R
211	Black Cherry	6	Fair	No	R
212	Buckthorne	7	Poor	Yes	R
213	Buckthorne	8	Fair	Yes	R
214	Buckthorne	10	Fair	Yes	R
215	Black Cherry	10	Fair	No	R
216	Black Cherry	6	Fair	No	R
217	Black Cherry	17	Fair	Yes	R
218	Buckthorne	9	Fair	Yes	R
219	Buckthorne	6	Fair	Yes	R
220	Black Cherry	15	Fair	Yes	R
221	Buckthorne	8	Fair	No	R
222	Buckthorne	9	Fair	Yes	R
223	Black Cherry	8	Fair	No	R
224	Black Cherry	8	Fair	Yes	R
225	Black Cherry	8	Poor	No	R
226	Black Cherry	15	Fair	Yes	R
227	Box Elder	15	Fair	Yes	R
228	Buckthorne	11	Fair	Yes	R
229	Black Cherry	8	Fair	No	R
230	Buckthorne	8	Fair	No	R
231	Black Cherry	24	Fair	Yes	R
232	Black Cherry	6	Fair	No	R
233	Black Cherry	18	Fair	Yes	R
234	Black Cherry	9	Fair	No	R
235	Buckthorne	7	Fair	Yes	R
236	Buckthorne	6	Fair	No	R
237	Black Cherry	7	Poor	No	R
238	Buckthorne	6	Fair	No	R
239	Black Cherry	7	Fair	No	R
240	Black Cherry	14	Fair	No	R
241	Buckthorne	9	Fair	No	R
242	Black Cherry	7	Fair	No	R
243	Black Cherry	7	Poor	No	R
244	Buckthorne	15	Fair	Yes	R
245	Black Cherry	13	Fair	No	R
246	Buckthorne	9	Fair	Yes	R
247	White Oak	23	Fair	No	R
248	Black Cherry	11	Fair	No	R
249	Black Cherry	16	Fair	No	R
250	Buckthorne	15	Fair	Yes	R
251	Buckthorne	7	Fair	Yes	R
252	Black Cherry	6	Fair	No	R
253	Buckthorne	12	Poor	Yes	R
254	Buckthorne	8	Fair	No	R
255	Black Cherry	15	Fair	No	R
256	Black Cherry	7	Fair	No	R
257	Black Cherry	9	Fair	No	R
258	Buckthorne	9	Fair	Yes	R
259	Black Cherry	7	Fair	No	R
260	Black Cherry	7	Fair	No	R
261	Buckthorne	9	Fair	No	R
262	Box Elder	13	Fair	Yes	R
263	Buckthorne	17	Poor	Yes	R
264	Black Cherry	8	Fair	No	R
265	Black Cherry	6	Fair	No	R
266	Black Cherry	6	Poor	No	R
267	Box Elder	6	Poor	No	R
268	Black Cherry	12	Fair	No	R
269	Buckthorne	9	Fair	Yes	R
270	Black Cherry	9	Fair	No	R
271	Black Cherry	12	Fair	Yes	R
272	Box Elder	7	Fair	No	R
273	Black Cherry	6	Fair	No	R
274	White Oak	30	Fair	No	R
275	Black Cherry	9	Fair	No	R
276	Buckthorne	16	Fair	Yes	R
277	Black Cherry	8	Fair	No	R
278	Black Cherry	7	Fair	No	R
279	Black Cherry	7	Fair	No	R
280	Buckthorne	7	Fair	No	R
281	Black Cherry	16	Fair	Yes	R
281	Black Cherry	6	Fair	No	R
282	Box Elder	8	Fair	Yes	R
283	Box Elder	16	Poor	Yes	R
284	Black Cherry	6	Fair	No	R
285	Buckthorne	18	Fair	Yes	R
286	Black Cherry	16	Fair	Yes	R
287	Black Cherry	8	Fair	No	R
288	Box Elder	10	Fair	No	R
289	Box Elder	10	Fair	No	R
290	Box Elder	9	Poor	No	R
291	Buckthorne	8	Fair	Yes	R
292	Black Cherry	12	Poor	Yes	R
293	Black Cherry	9	Poor	No	R
294	Black Cherry	15	Poor	Yes	R
295	Buckthorne	14	Poor	Yes	R
296	Black Willow	49	Poor	Yes	R
297	Black Willow	35	Fair	Yes	R
298	Black Willow	29	Poor	Yes	R
299	Black Willow	19	Fair	No	R
300	Box Elder	20	Poor	Yes	R
401	Black Cherry	11	Fair	Yes	R
402	Black Cherry	7	Fair	No	R
403	Black Cherry	6	Fair	No	R
404	Black Cherry	7	Fair	No	R
405	Buckthorne	11	Poor	Yes	R
406	Black Cherry	6	Fair	No	R
407	Black Cherry	7	Fair	No	R
408	Black Cherry	8	Fair	No	R
409	Buckthorne	11	Fair	Yes	R
410	Basswood	8	Fair	No	R
411	Basswood	12	Fair	Yes	R
412	Black Cherry	8	Fair	No	R
413	Box Elder	9	Fair	No	R
414	Buckthorne	7	Fair	Yes	R
415	Buckthorne	15	Fair	Yes	R
416	Buckthorne	8	Fair	Yes	R
417	Buckthorne	7	Fair	Yes	R
418	Buckthorne	7	Fair	Yes	R
419	Black Cherry	10	Poor	No	R
420	Buckthorne	8	Poor	Yes	R
421	Buckthorne	7	Fair	Yes	R
422	Box Elder	7	Poor	No	R
423	Buckthorne	7	Poor	Yes	R
424	Black Cherry	6	Fair	No	R
425	Buckthorne	7	Fair	Yes	R
426	Black Cherry	8	Fair	No	R
427	Buckthorne	7	Fair	Yes	R
428	Buckthorne	9	Fair	Yes	R
429	Buckthorne	7	Fair	Yes	R
430	Buckthorne	6	Fair	No	R
431	Buckthorne	9	Fair	Yes	R
432	Buckthorne	15	Fair	Yes	R
433	Buckthorne	8	Fair	No	R
434	Buckthorne	9	Fair	Yes	R
435	Buckthorne	8	Fair	Yes	R
436	Buckthorne	8	Fair	No	R
437	Ash	7	Good	No	R
438	Black Cherry	7	Good	No	R
439	Buckthorne	9	Fair	Yes	R
440	Box Elder	12	Fair	Yes	R
441	Black Cherry	13	Poor	Yes	R
442	Buckthorne	7	Fair	Yes	R
443	Buckthorne	8	Fair	Yes	R
444	Buckthorne	6	Fair	Yes	R
445	Buckthorne	11	Fair	Yes	R
446	Black Cherry	12	Fair	Yes	R
447	Buckthorne	14	Poor	Yes	R
448	Buckthorne	8	Fair	Yes	R
449	Buckthorne	9	Fair	Yes	R
450	Black Cherry	10	Fair	Yes	R
451	Buckthorne	7	Fair	Yes	R
452	Buckthorne	7	Fair	Yes	R
453	Buckthorne	13	Fair	Yes	R
454	Buckthorne	6	Fair	Yes	R
455	Buckthorne	9	Fair	Yes	R
456	Black Cherry	9	Fair	No	R
457	Buckthorne	7	Fair	Yes	R
458	Black Cherry	8	Fair	No	R
459	Buckthorne	7	Fair	No	R
460	Buckthorne	11	Fair	Yes	R
461	Black Cherry	11	Fair	No	R
462	Black Cherry	8	Fair	No	R
463	Buckthorne	13	Poor	Yes	R
464	Buckthorne	8	Fair	Yes	R
465	Buckthorne	13	Fair	Yes	R
466	Basswood	11	Good	No	R
467	Black Cherry	9	Fair	No	R
468	Basswood	6	Fair	No	R
469	Buckthorne	8	Fair	Yes	R
470	Buckthorne	7	Fair	Yes	R
471	Black Cherry	6	Poor	Yes	R
472	Black Cherry	7	Poor	No	R
473	Black Cherry	9	Poor	No	R
474	Black Cherry	6	Poor	No	R
475	Buckthorne	8	Fair	Yes	R
476	Black Cherry	9	Fair	No	R
477	Black Cherry	12	Fair	No	R
478	Buckthorne	11	Poor	Yes	R
479	Black Cherry	12	Poor	No	R
480	Buckthorne	10	Fair	Yes	R
481	Black Cherry	7	Fair	No	R
482	Black Cherry	14	Fair	Yes	R
483	Hickory	6	Good	No	R
484	Buckthorne	11	Fair	Yes	R
485	Buckthorn	12	Fair	Yes	R
486	Black Cherry	11	Poor	Yes	R
487	Hickory	8	Good	No	R
488	Buckthorne	6	Fair	Yes	R
489	Box Elder	6	Fair	No	R
490	Buckthorne	11	Poor	Yes	R
491	White Oak	22	Good	No	R
492	Buckthorne	6	Fair	Yes	R
493	Buckthorne	7	Fair	Yes	R
494	Buckthorne	8	Fair	Yes	R
495	Hickory	18	Good	No	R
496	White Oak	6	Good	No	R
497	Black Cherry	6	Fair	No	R
498	White Oak	6	Good	No	R
499	Hickory	6	Good	No	R
500	Buckthorne	7	Fair	Yes	R
528	Buckthorne	7	Fair	Yes	R
529	Box Elder	7	Fair	No	R
530	Buckthorne	8	Fair	Yes	R
531	Hickory	6	Good	No	R
532	Buckthorne	7	Fair	Yes	R
533	Buckthorne	12	Fair	Yes	R
534	Buckthorne	11	Poor	Yes	R
535	Black Cherry	8	Fair	Yes	R
536	Box Elder	16	Fair	Yes	R
537	Buckthorne	8	Fair	Yes	R
538	Buckthorne	11	Fair	Yes	R
539	Buckthorne	10	Fair	Yes	R
540	Buckthorne	7	Fair	Yes	R
541	Buckthorne	10	Fair	Yes	R
542	Black Cherry	9	Fair	Yes	R
543	Black Cherry	6	Fair	No	R
544	Black Cherry	6	Fair	No	R
545	Buckthorne	10	Fair	Yes	R
546	Buckthorne	10	Fair	Yes	R
547	Buckthorne	7	Fair	Yes	R
548	Buckthorne	8	Fair	Yes	R
549	Buckthorne	9	Fair	Yes	R
550	Buckthorne	7	Poor	Yes	R
551	Box Elder	15	Poor	Yes	R
552	Buckthorne	8	Fair	Yes	R
553	Buckthorne	8	Poor	Yes	R
554	Buckthorne	7	Fair	Yes	R
555	Buckthorne	7	Fair	No	R
556	Buckthorne	14	Fair	Yes	R
557	Box Elder	13	Fair	No	R
558	Buckthorne	8	Fair	Yes	R
559	Box Elder	6	Fair	No	R
560	Box Elder	14	Fair	No	R
561	Black Cherry	15	Fair	Yes	R
562	Buckthorne	11	Fair	Yes	R
563	Buckthorne	7	Fair	Yes	R
565	Black Cherry	6	Fair	No	R
567	Black Cherry	7	Fair	No	R
568	Black Cherry	8	Fair	No	R
569	Black Cherry	7	Fair	No	R
570	Chinese Elm	9	Fair	No	R
571	Buckthorne	7	Fair	Yes	R
572	Buckthorne	6	Fair	Yes	R

SIGNATURE DESIGN GROUP

Land Planning
Landscape Architecture
Environmental Site Design

604 WASHINGTON ST. - NAPERVILLE, IL 60563 – 630.305.3980 Fax 630.305.3994

project:

Crossroads Corporate Center

Sugar Grove, Illinois

sheet description:

Existing Tree Inventory

owner:

Sugar Grove, LLC
1751 A. Diehl Road
Naperville, IL 60563

north: scale:

revisions:

original issue date: 20 November 2018

drawn by:

checked by:

project no.: 28012

sheet no.:

TS.200

COPYRIGHT 2014 ALL RIGHTS RESERVED SIGNATURE DESIGN GROUP INC.

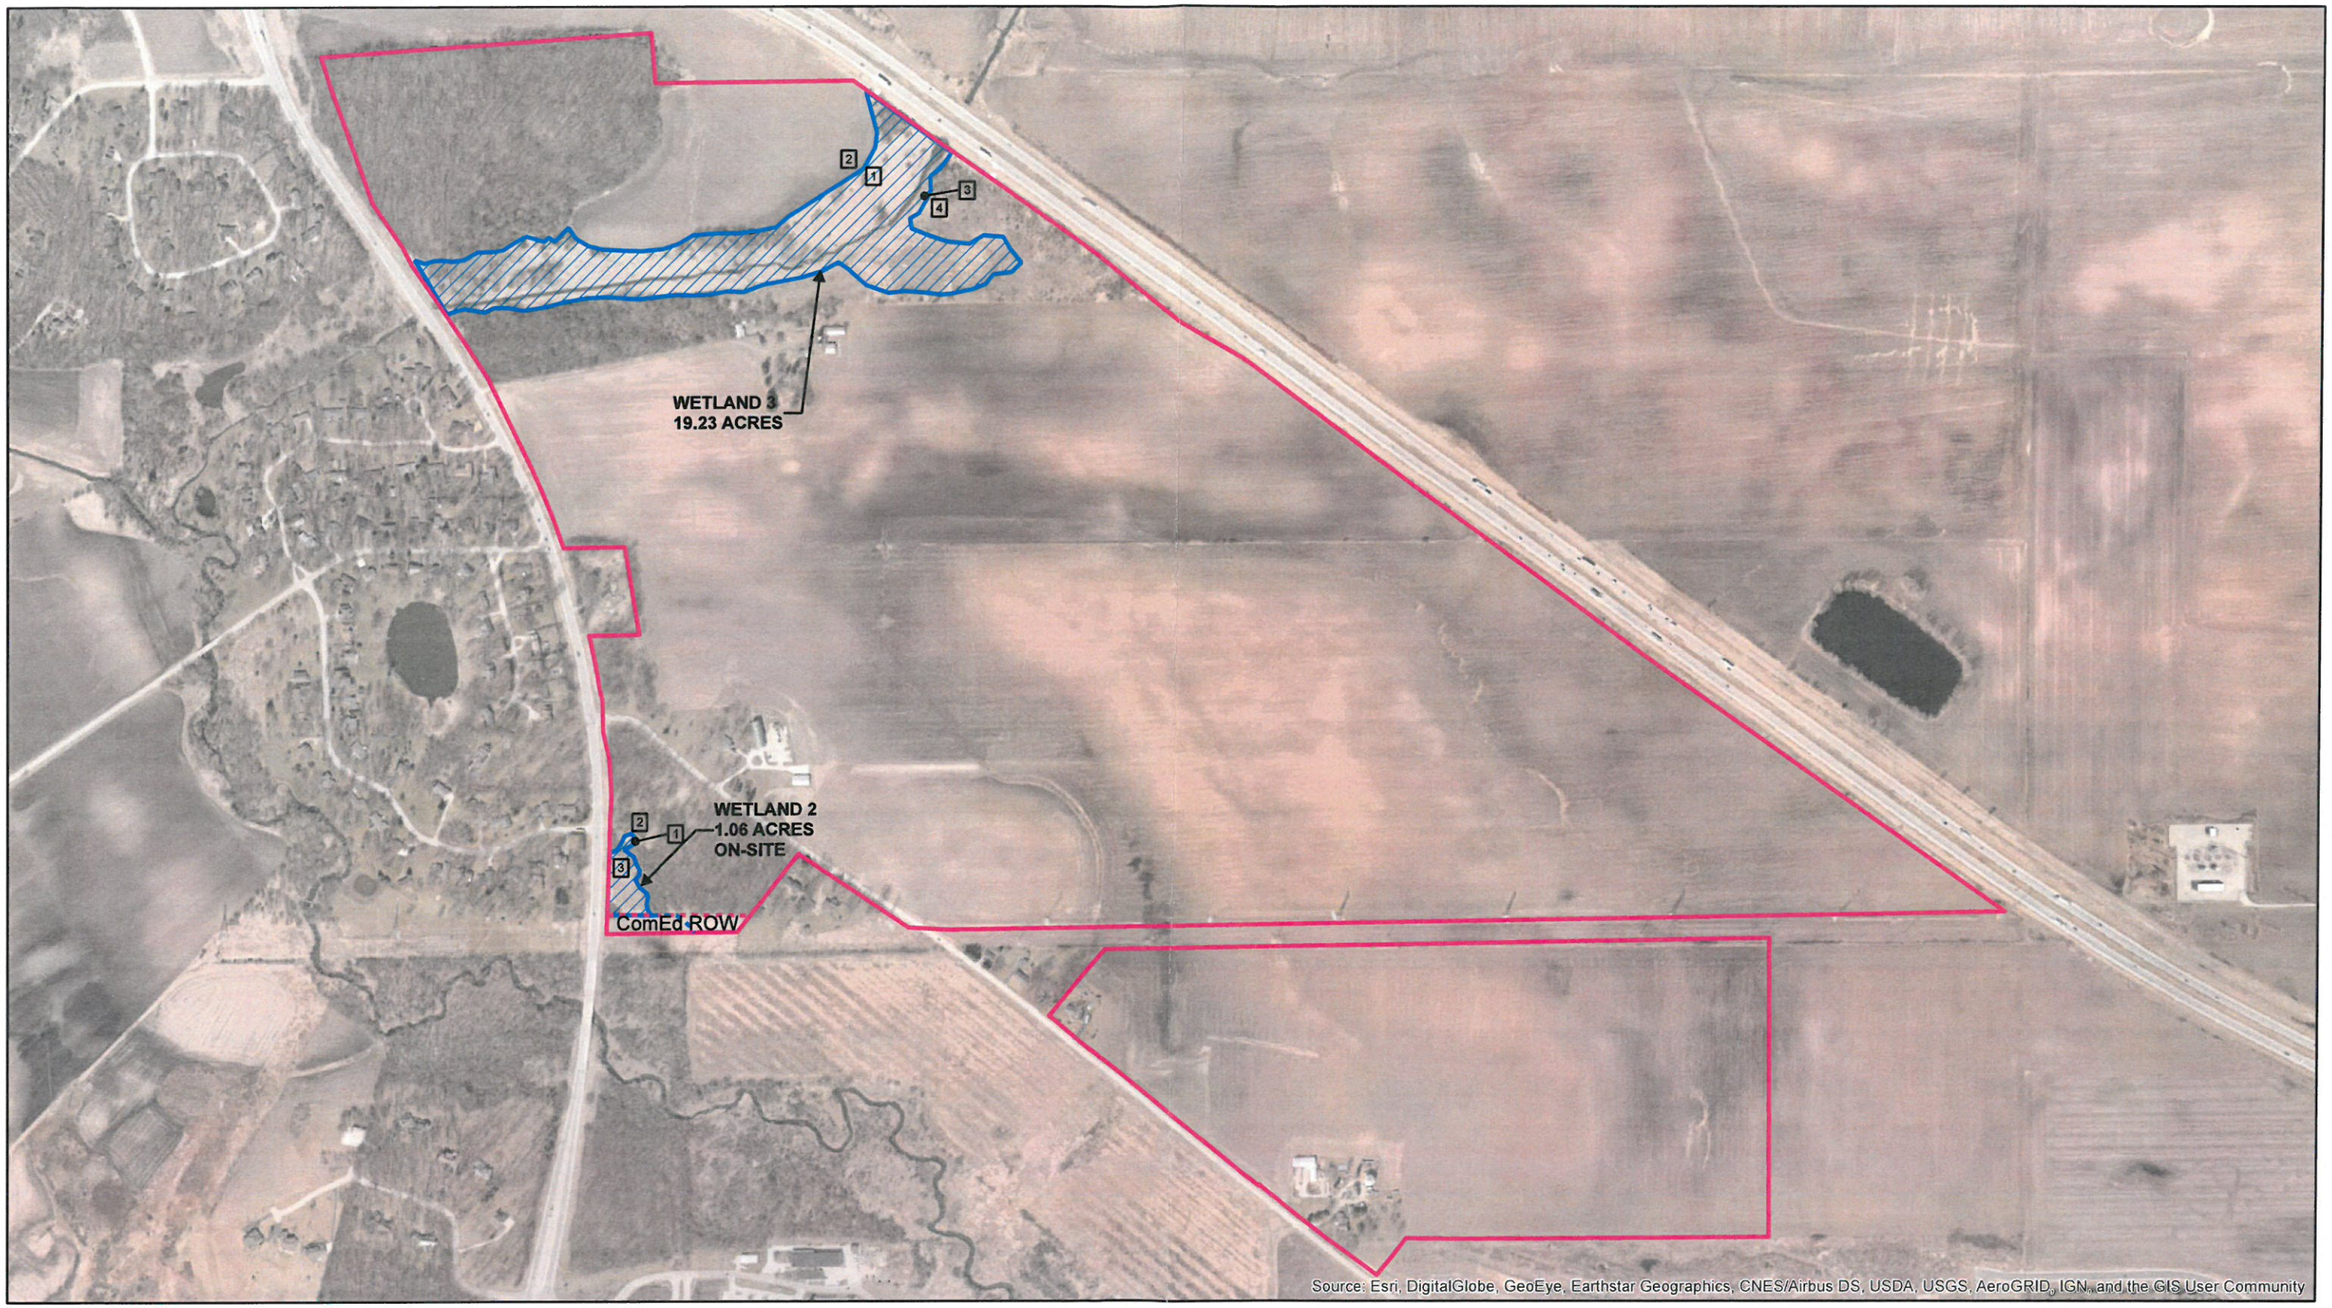

Prepared by:

Hey and Associates, Inc.
Engineering, Ecology and Landscape Architecture

Scale:
0 600 Feet
Project Number: 18-0082

Orientation:
Date: 8/15/2018

Legend:
- Data Point
- Wetland Boundary
- Project Boundary

Project Name:
Sugar Grove South

Aerial Date:
2018

Prepared For:
Sugar Grove, LLC

Exhibit Title:
Wetland Boundary

Exhibit:
8

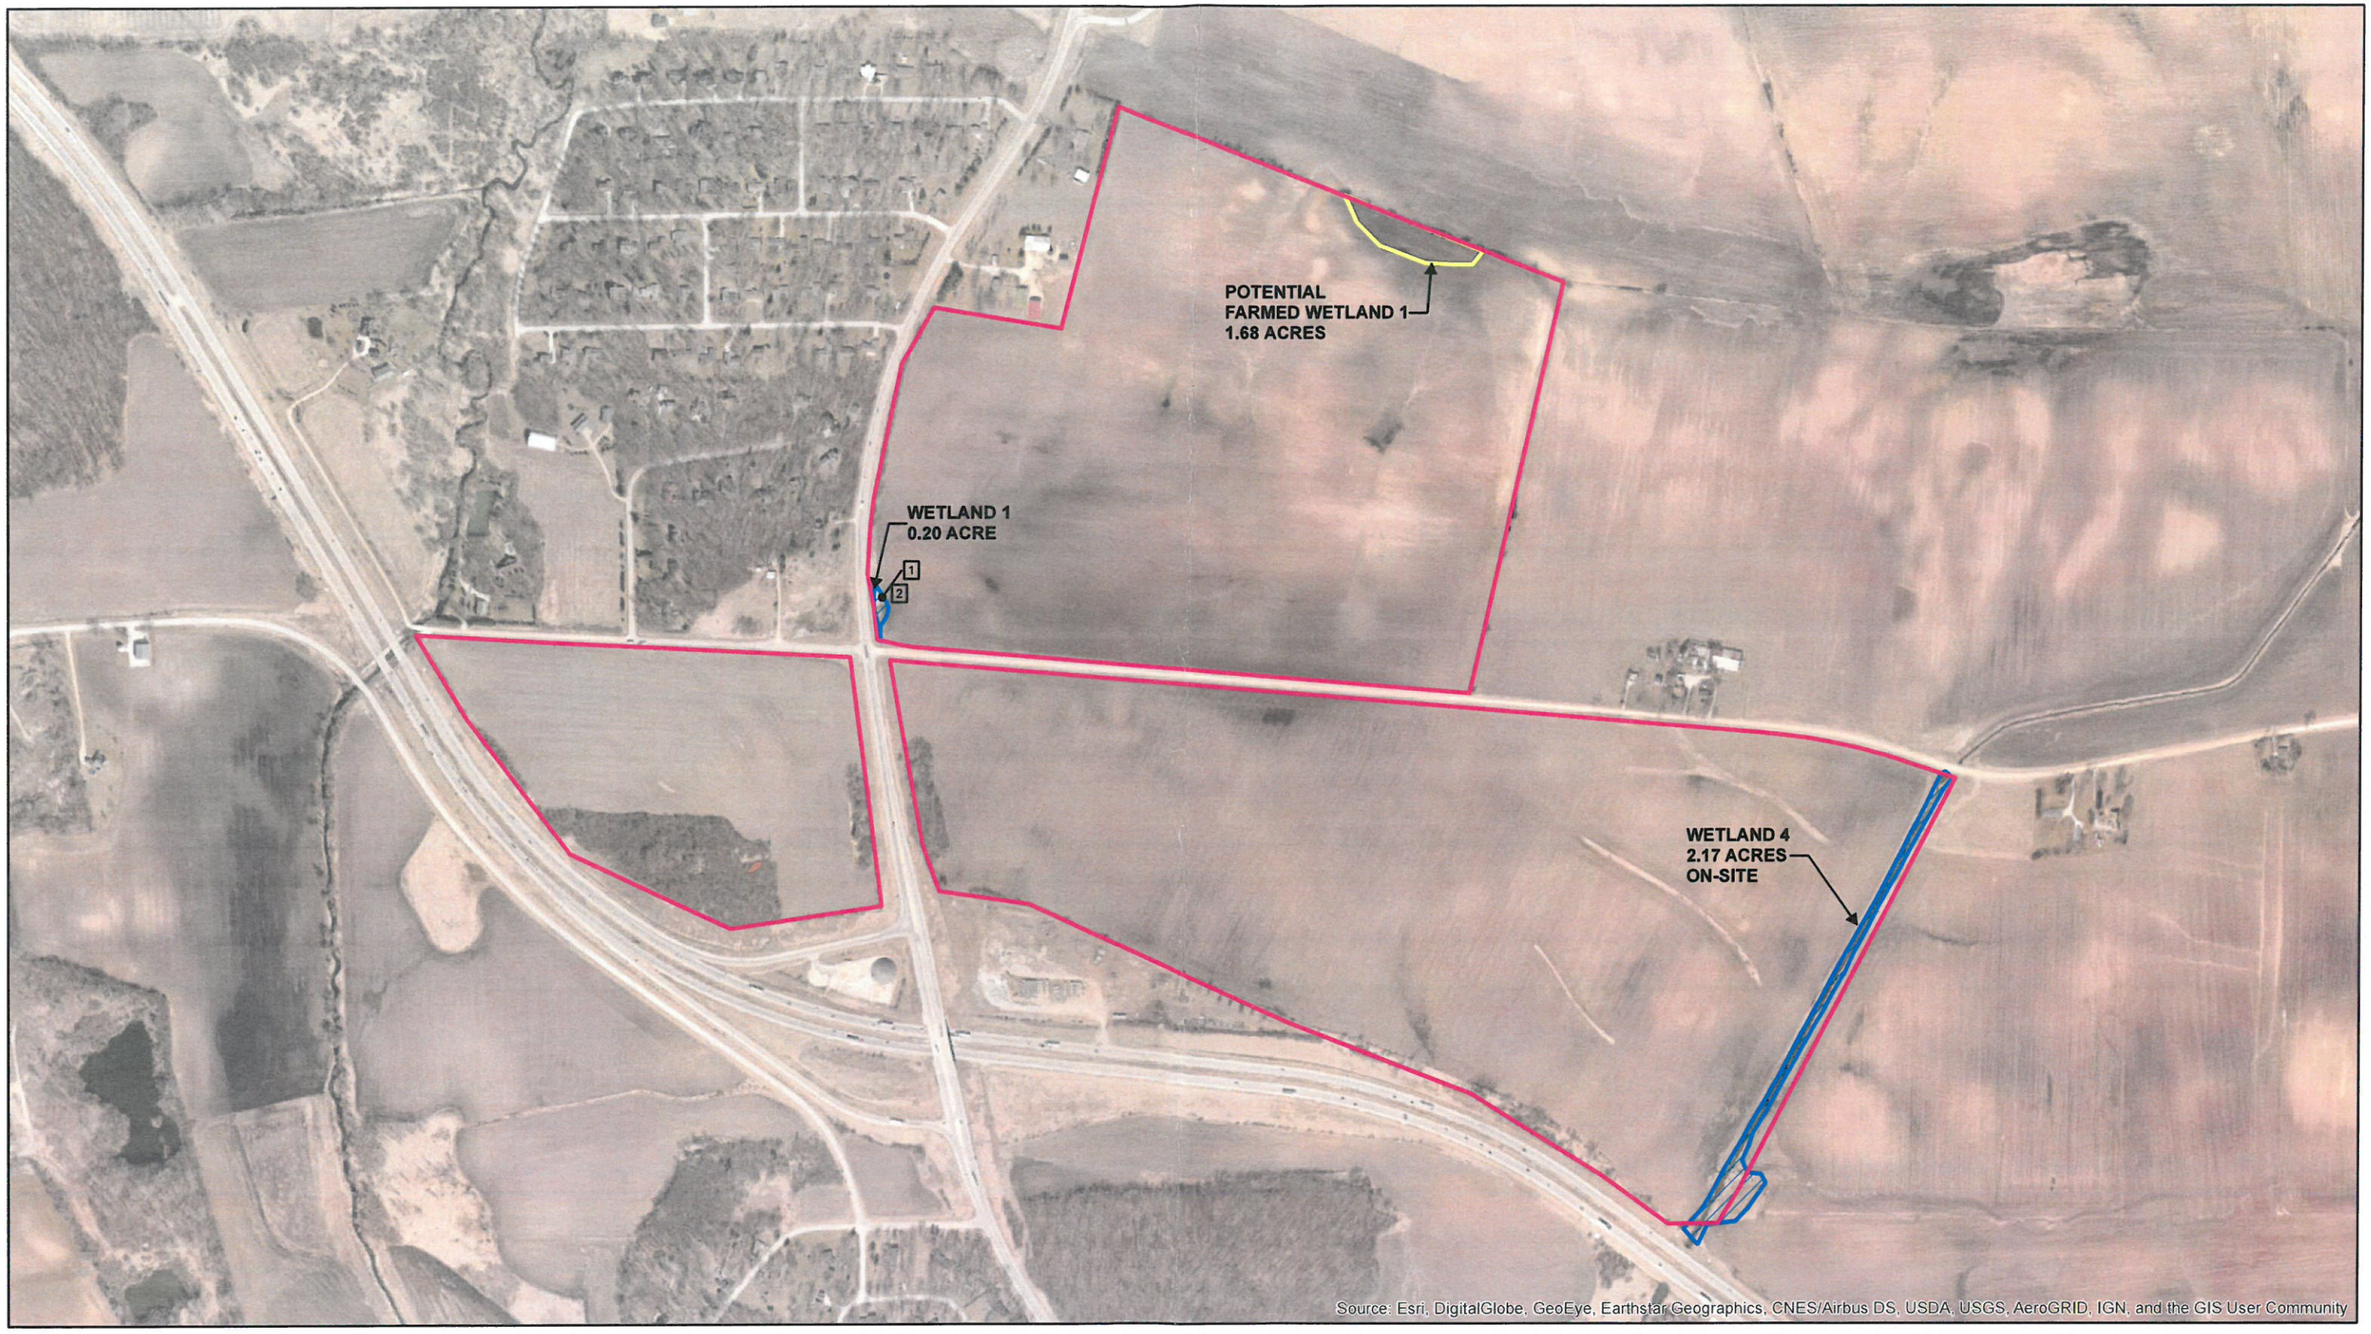

Prepared by:

Hey and Associates, Inc.
Engineering, Ecology and Landscape Architecture

Scale:
0 600 Feet
Project Number: 18-0082

Orientation:

Date: 8/15/2018

Legend:
- [x] Data Point
- Potential Farmed Wetland
- Wetland Boundary
- Project Boundary

Project Name:
Sugar Grove North

Prepared For:
Sugar Grove, LLC

Aerial Date:
2018

Exhibit Title:
Wetland Boundary

Exhibit:
8